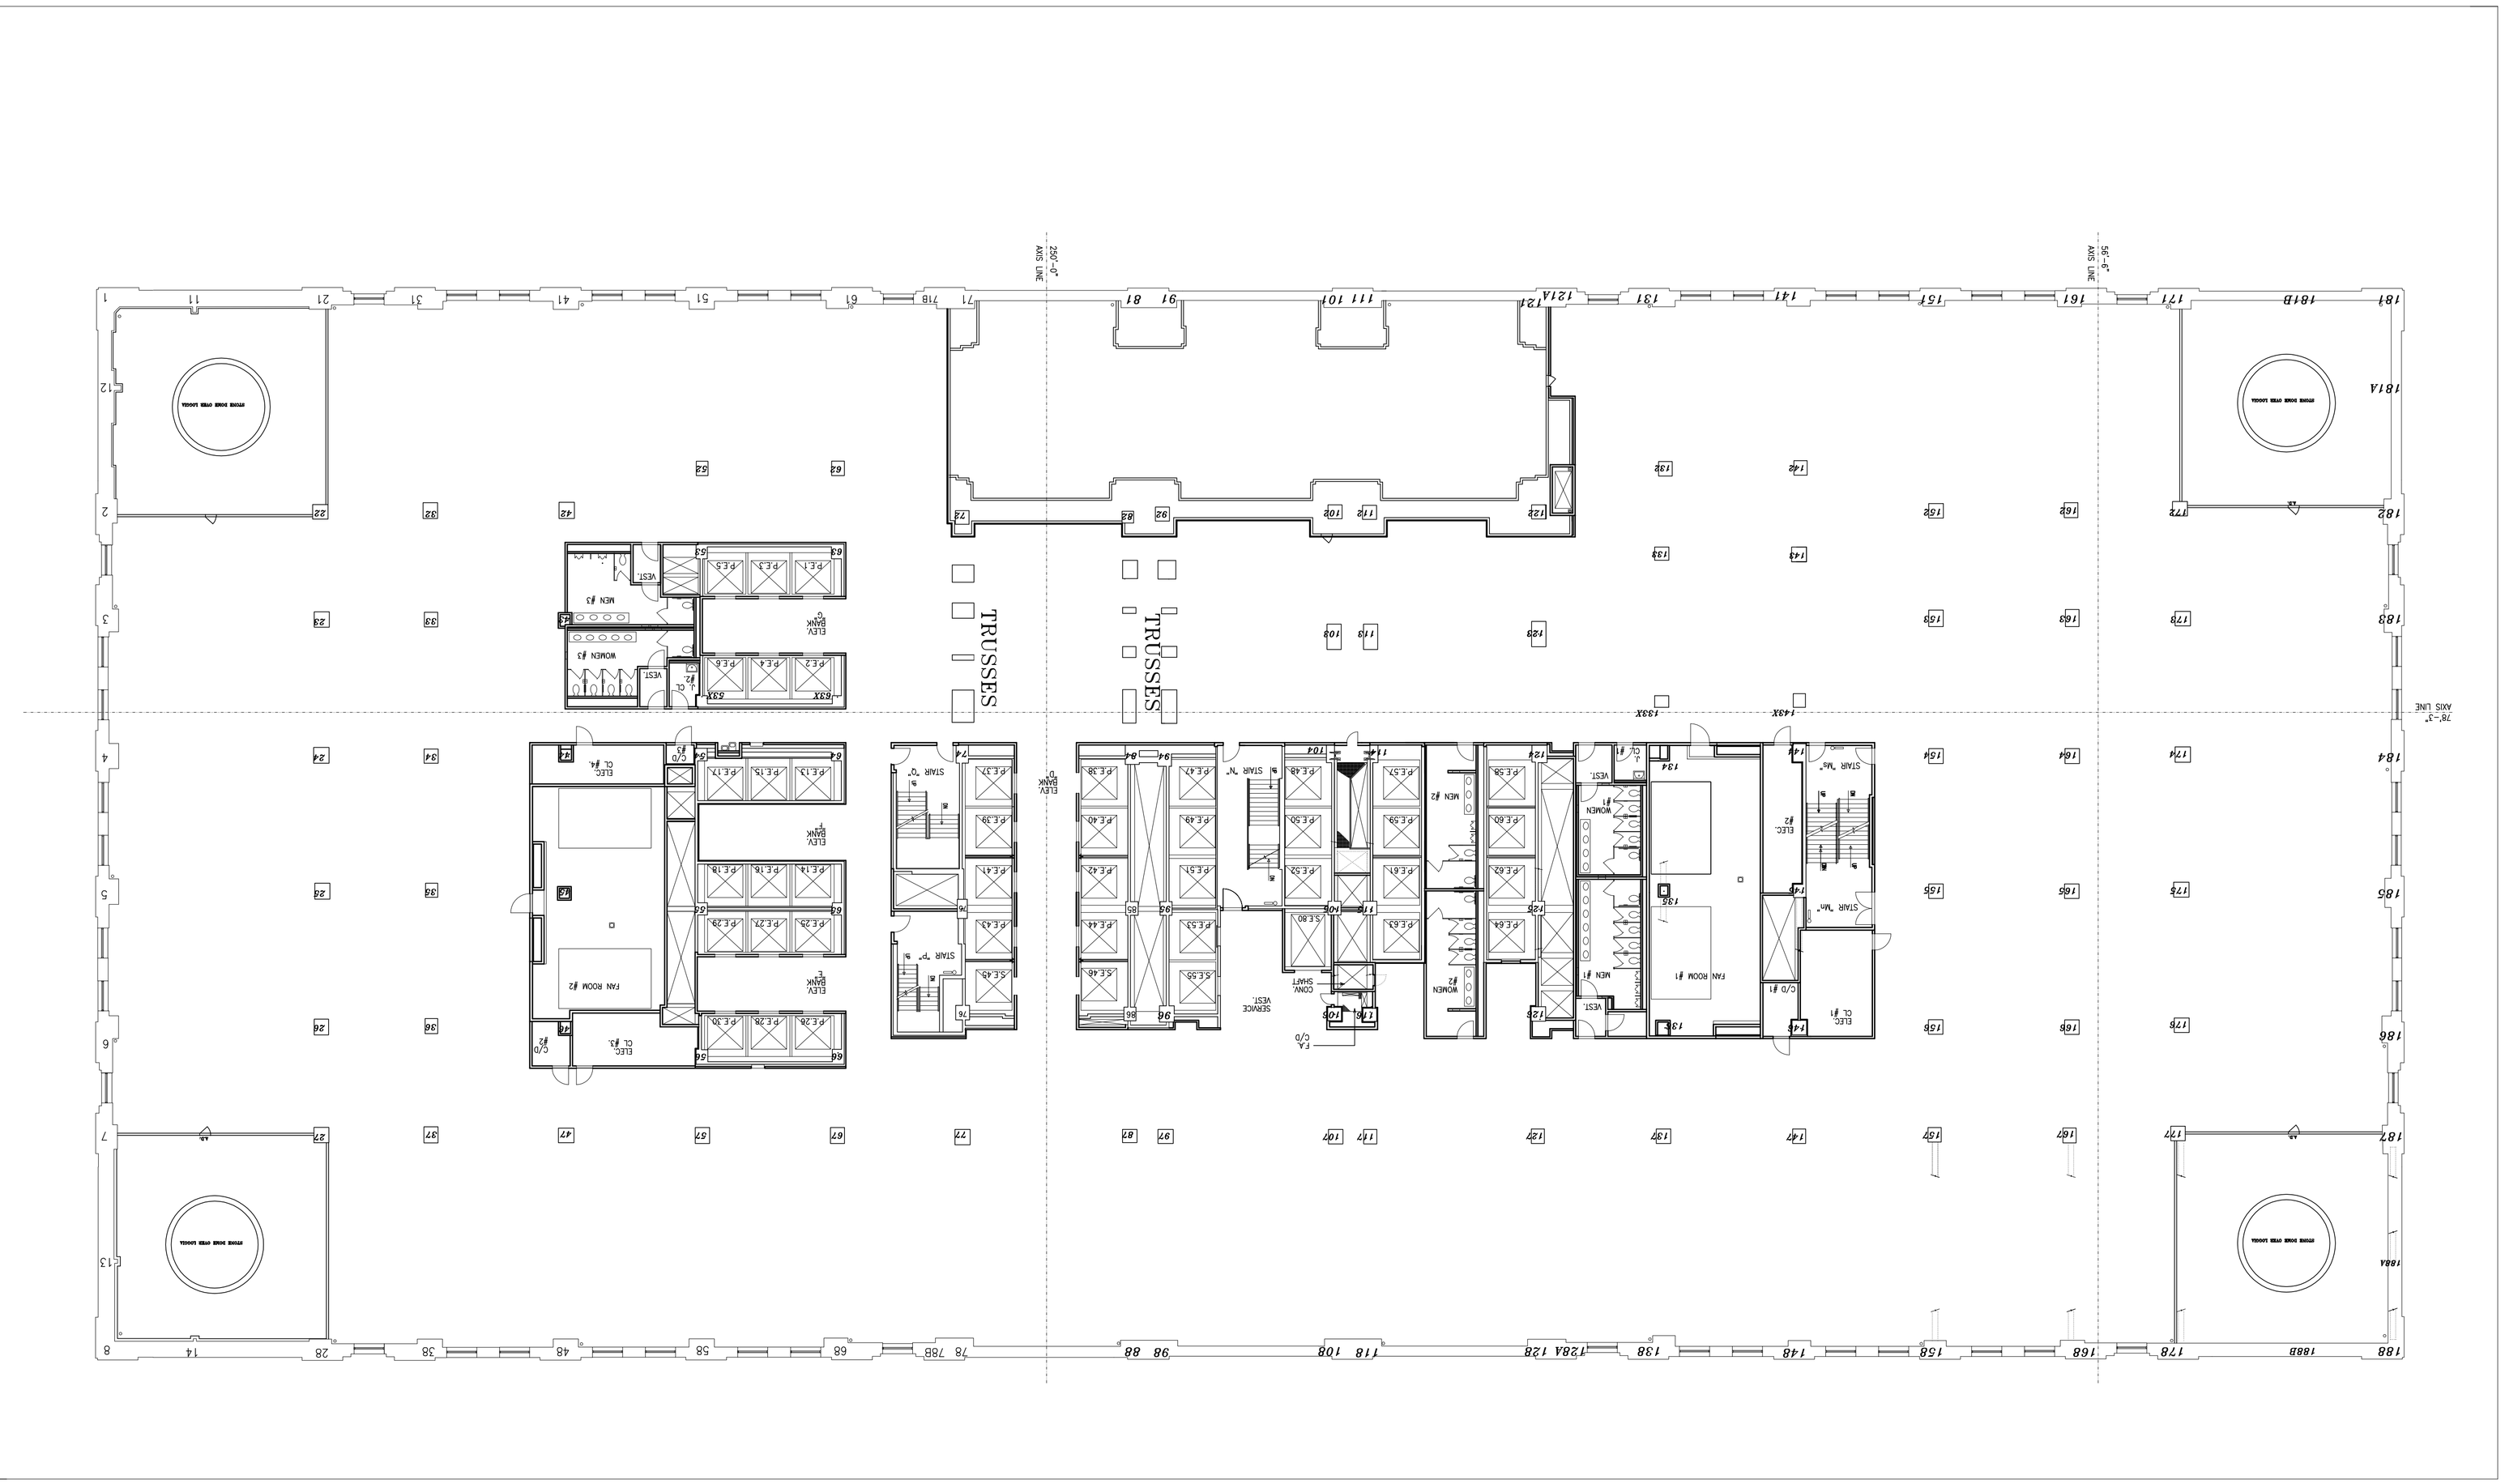

MetLife.

METROPOLITAN LIFE INSURANCE CO.
NORTH BUILDING

ELEVEN MADISON AVENUE
NEW YORK, NEW YORK 10010

KEY PLAN

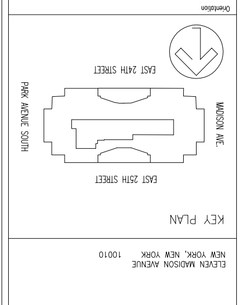

Description

HLW International LLP
Architecture
Engineering
Interiors
Planning
Consulting

115 Fifth Avenue
New York, NY 10003
Tel 212 353 4600
Fax 212 353 4666

Signature

Drawing Title
FLOOR PLAN
3RD FLOOR

Scale 1/8 "=1'-0"
Print Date 11-16-00

Drawn by
Drawing Date

Checked by
Project No.

Drawing No. 2412-AB

CMA-103

© 1995 HLW INTERNATIONAL LLP

No.	Date	Issue or Revision