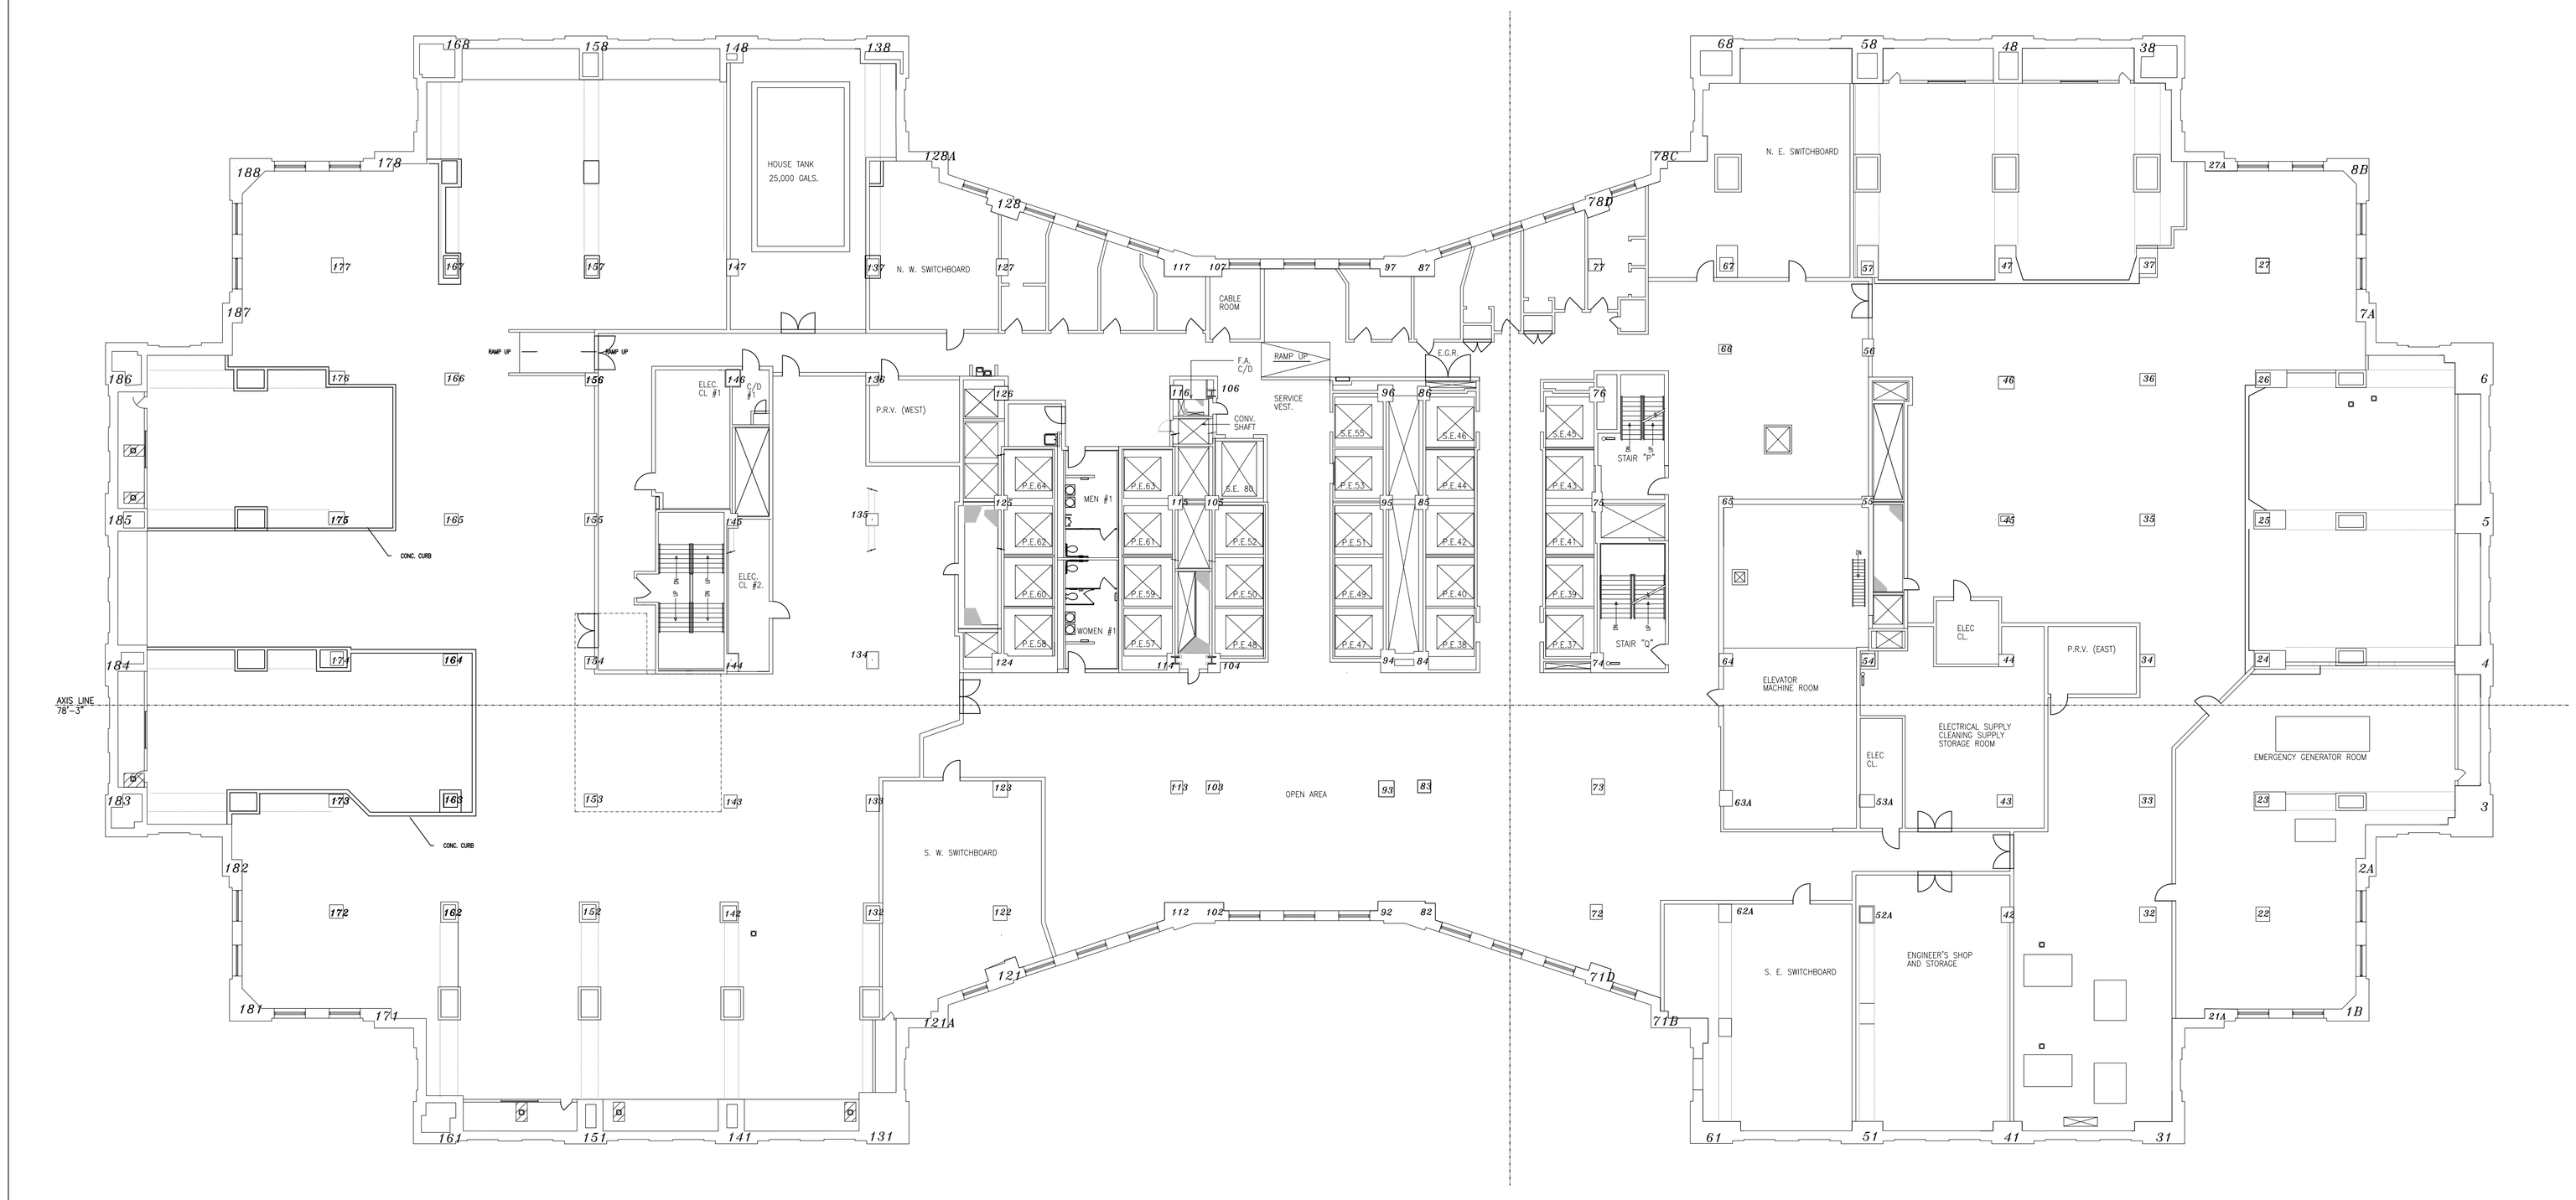

No.	Date	Issue or Revision

MetLife®

METROPOLITAN LIFE INSURANCE CO.
NORTH BUILDING

ELEVEN MADISON AVENUE
NEW YORK, NEW YORK 10010

KEY PLAN

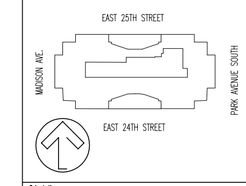

Orientation

HLW International LLP
Architecture
Engineering
Interiors
Planning
Consulting

115 Fifth Avenue
New York, NY 10003
Tel 212 353 4600
Fax 212 353 4666

Drawing Title

FLOOR PLAN
15TH FLOOR

Scale	Print Date
1/8 "=1'-0"	11-16-00
Drawn by	Drawing Date
Checked by	Project No. 2412-AB
Drawing No. CMA-115	

© 1995 HLW INTERNATIONAL, LLP